


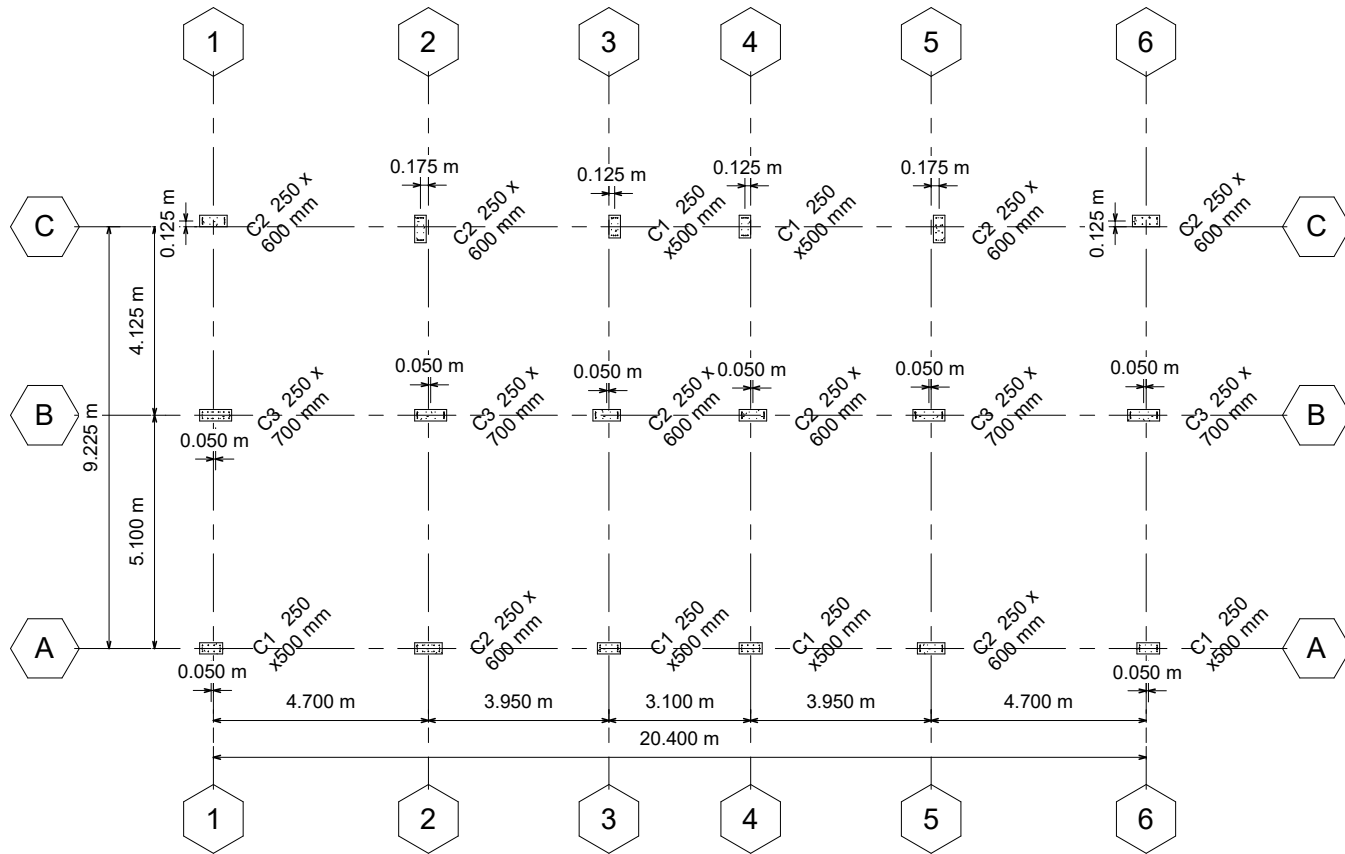

www.autodesk.com/revit



No.	Description	Date

Name


Column Axis

Project number	NO.1	S.1
Date	14/11/2020	
Drawn by	Author	Scale
Checked by	Checker	


1 : 100

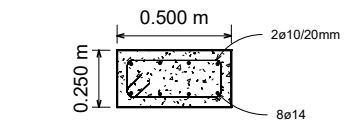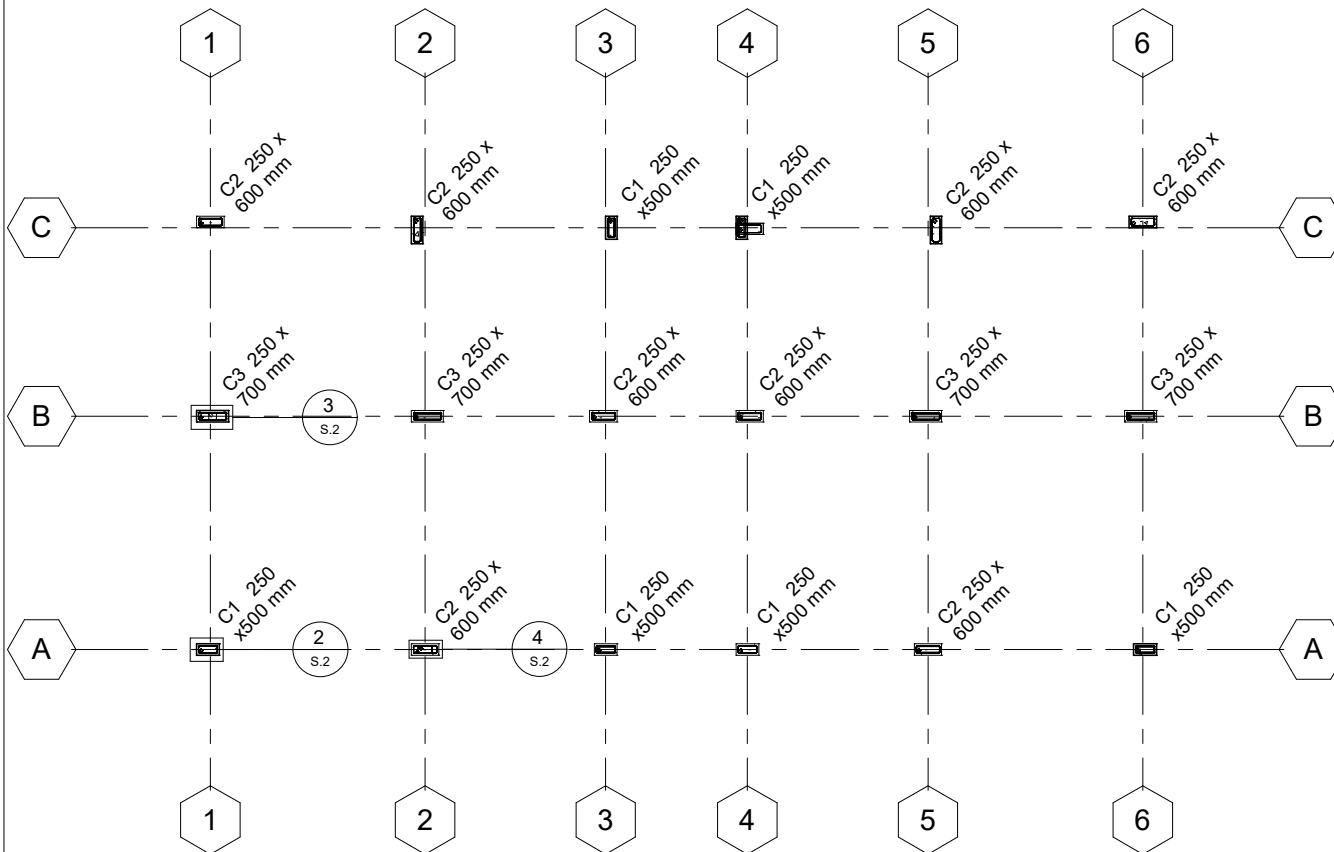

2 Columns - C1
1 : 20

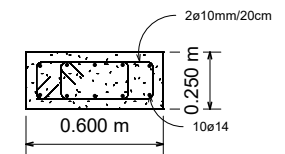

4 Columns - C2
1 : 20

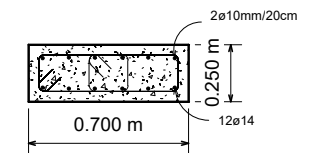

3 Columns - C3
1 : 20




www.autodesk.com/revit

No.	Description	Date

Name

Columns

Project number	NO.1	S.2
Date	14/11/2020	
Drawn by	Author	Scale
Checked by	Checker	
		As indicated

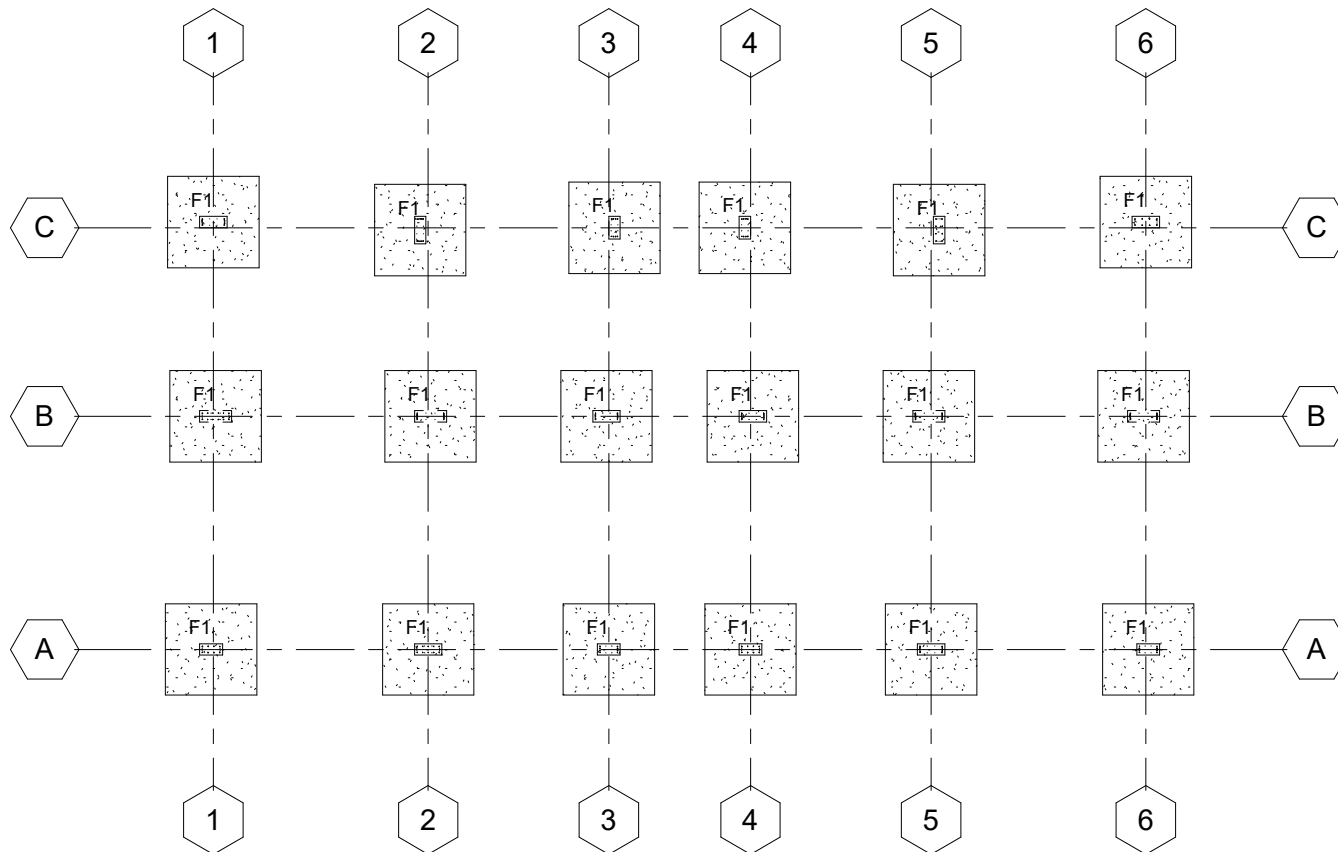

www.autodesk.com/revit

No.	Description	Date


Name

Foundations

Project number	NO.1	S.3
Date	14/11/2020	
Drawn by	Author	Scale
Checked by	Checker	
		1 : 100

F 1 (2000*2000*500) mm

Both Directions

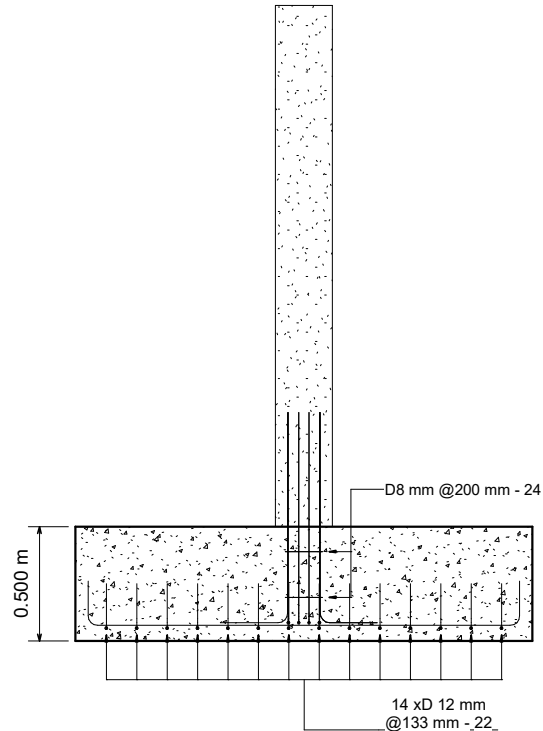

1 Section 2
1 : 20





www.autodesk.com/revit

No.	Description	Date

Name

Foundations Details

Project number	NO.1	S.4
Date	14/11/2020	
Drawn by	Author	Scale
Checked by	Checker	
		1 : 20

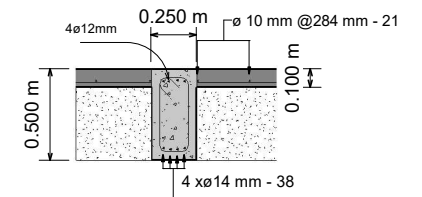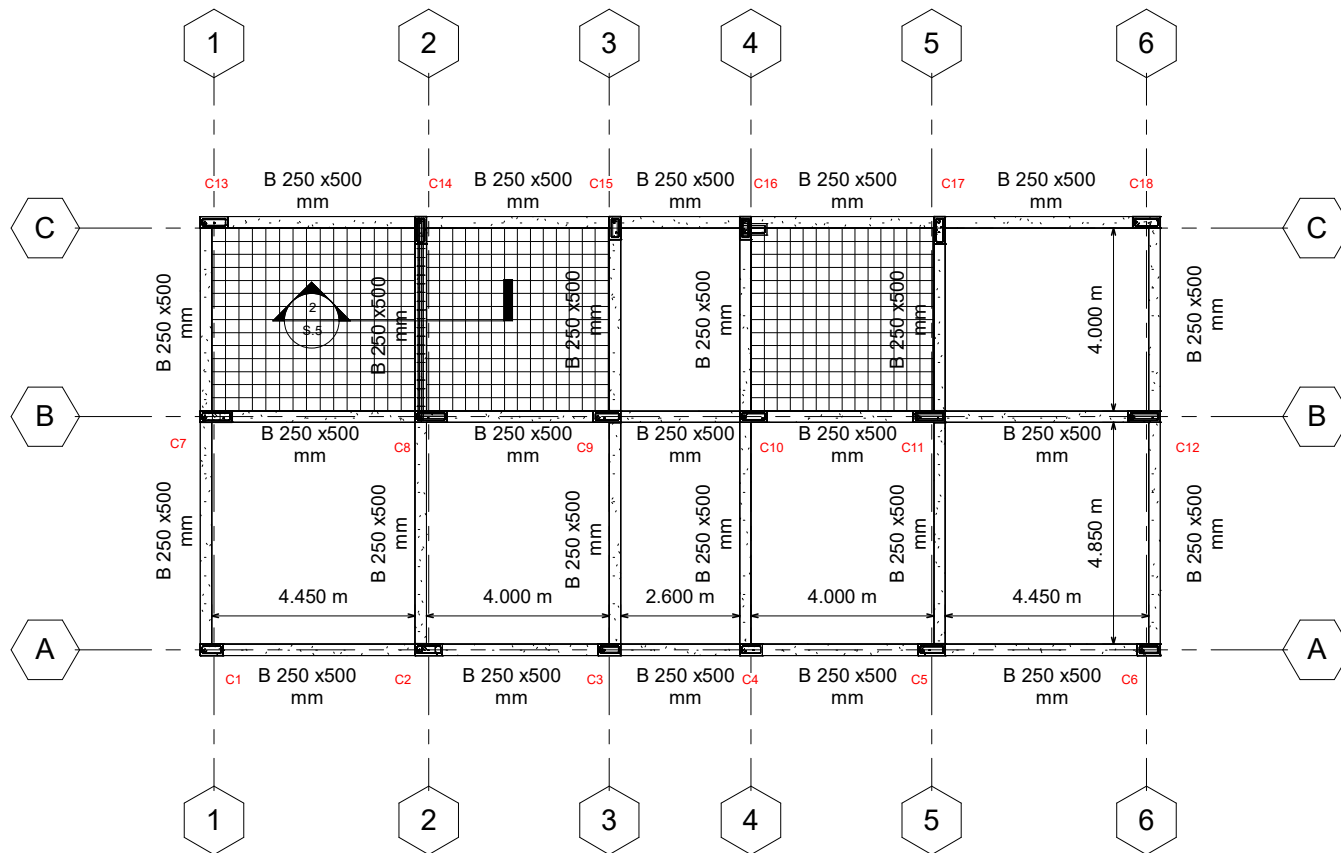

2 Section 1
1 : 25





www.autodesk.com/revit

No.	Description	Date

Name

Ground Beams

Project number	NO.1	S.5
Date	14/11/2020	
Drawn by	Author	Scale
Checked by	Checker	
		As indicated

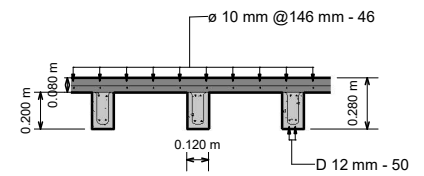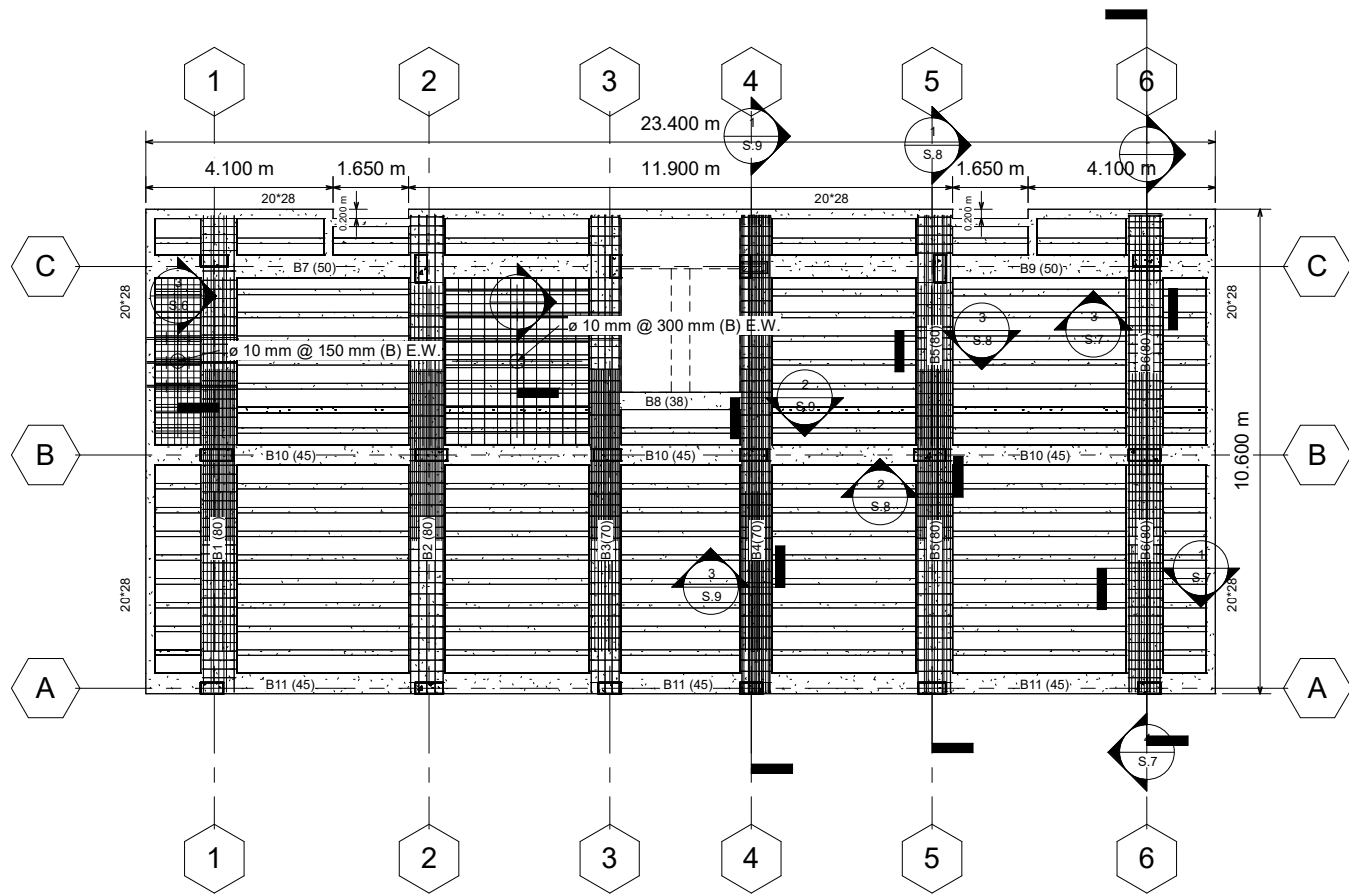

3 Section 4
1 : 25




www.autodesk.com/revit

No.	Description	Date


Name

First Floor


Project number	NO.1	S.6
Date	14/11/2020	
Drawn by	Author	Scale
Checked by	Checker	
		As indicated

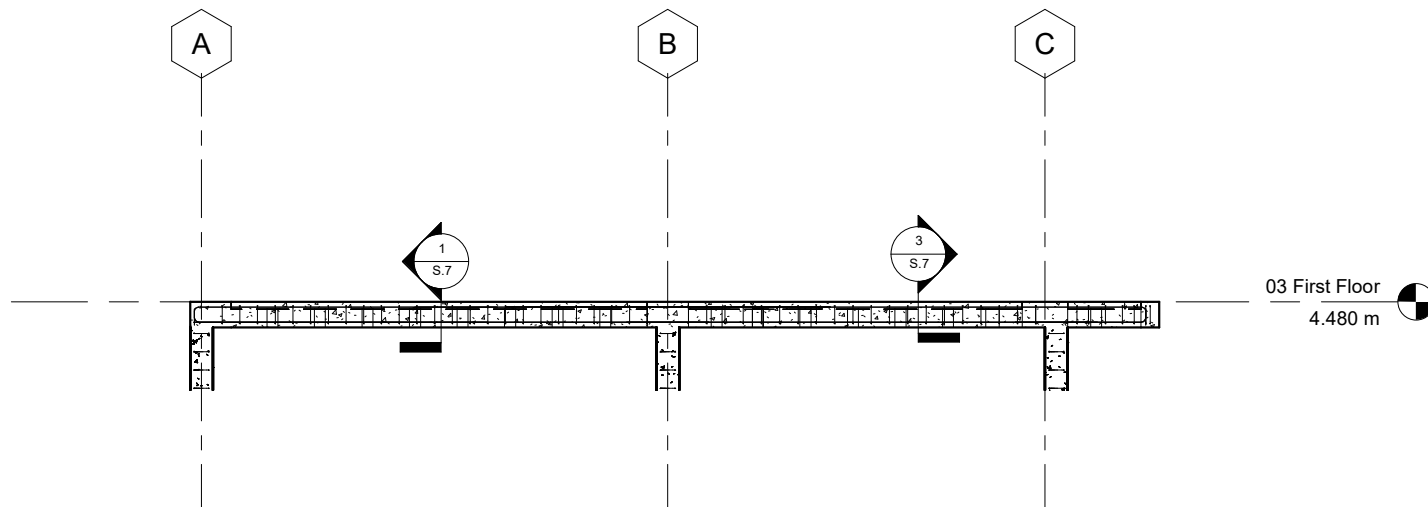

4 Section 8
1 : 50

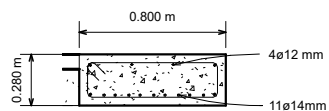

1 Section 7
1 : 25

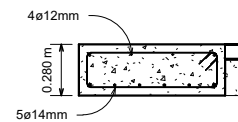

3 Section 9
1 : 25



www.autodesk.com/revit


No.	Description	Date

Name


Main Slab Beams(B1&B6)

Project number	NO.1	S.7
Date	14/11/2020	
Drawn by	Author	Scale
Checked by	Checker	
		As indicated


16/10/2021 9:47:31

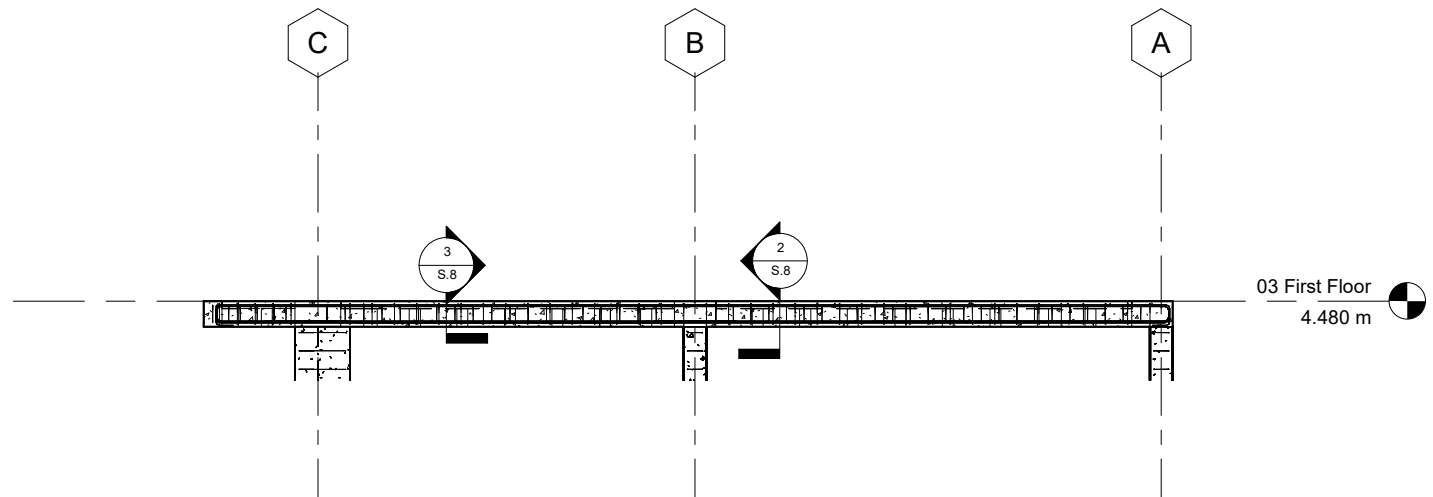

1 Section 12
1 : 50

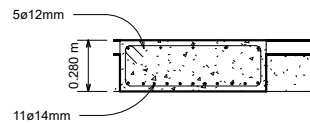

3 Section 11
1 : 25

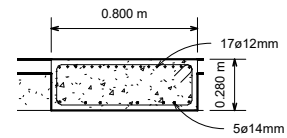

2 Section 10
1 : 25




www.autodesk.com/revit

No.	Description	Date


Name

Main slab Beams (B2&B5)


Project number	NO.1	S.8
Date	14/11/2020	
Drawn by	Author	Scale
Checked by	Checker	
		As indicated

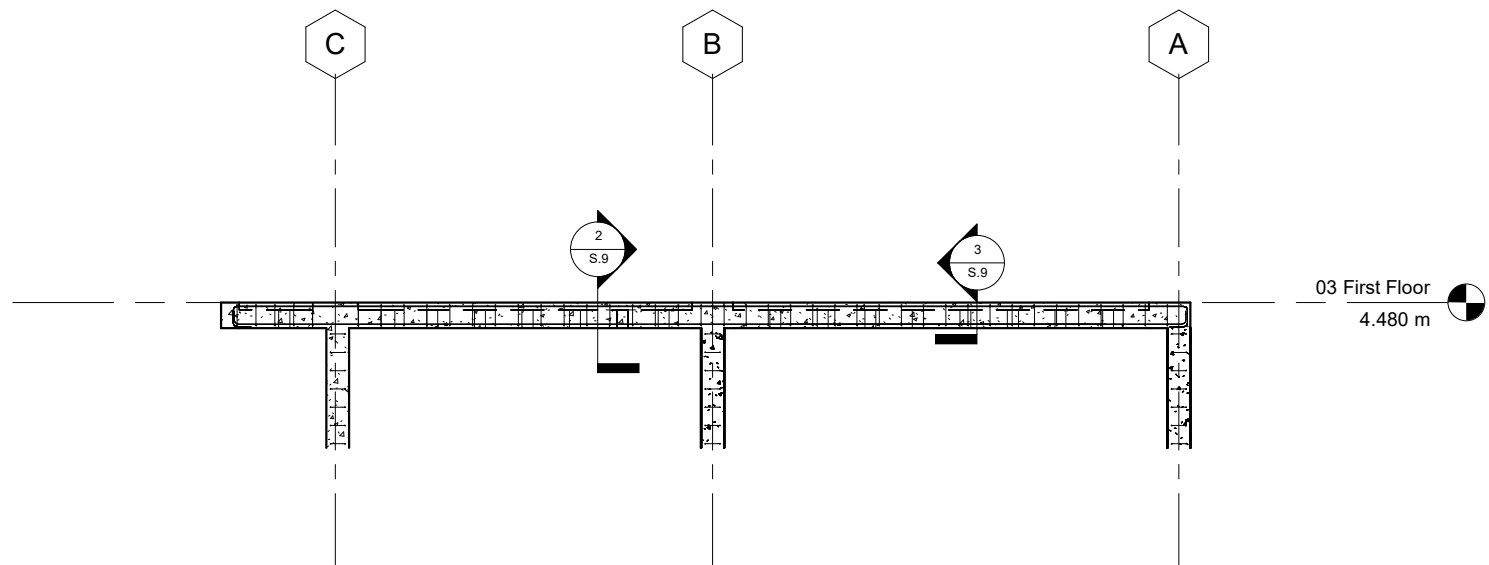

1 Section 13
1 : 50

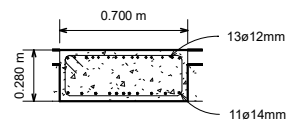

3 Section 15
1 : 25

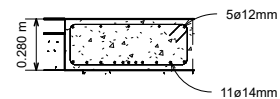

2 Section 14
1 : 25



www.autodesk.com/revit


No.	Description	Date

Name

Main Slab Beams(B3&B4)

Project number	NO.1	S.9
Date	14/11/2020	
Drawn by	Author	Scale
Checked by	Checker	
		As indicated

16/10/2021 9:47:35

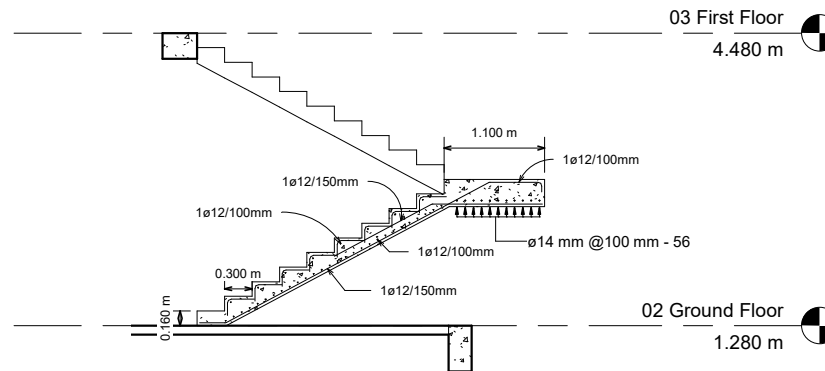

1 Section 5
1 : 50



www.autodesk.com/revit

No.	Description	Date

Name

Stair Reinforcement

Project number	NO.1	S.10
Date	14/11/2020	
Drawn by	Author	Scale
Checked by	Checker	
		1 : 50